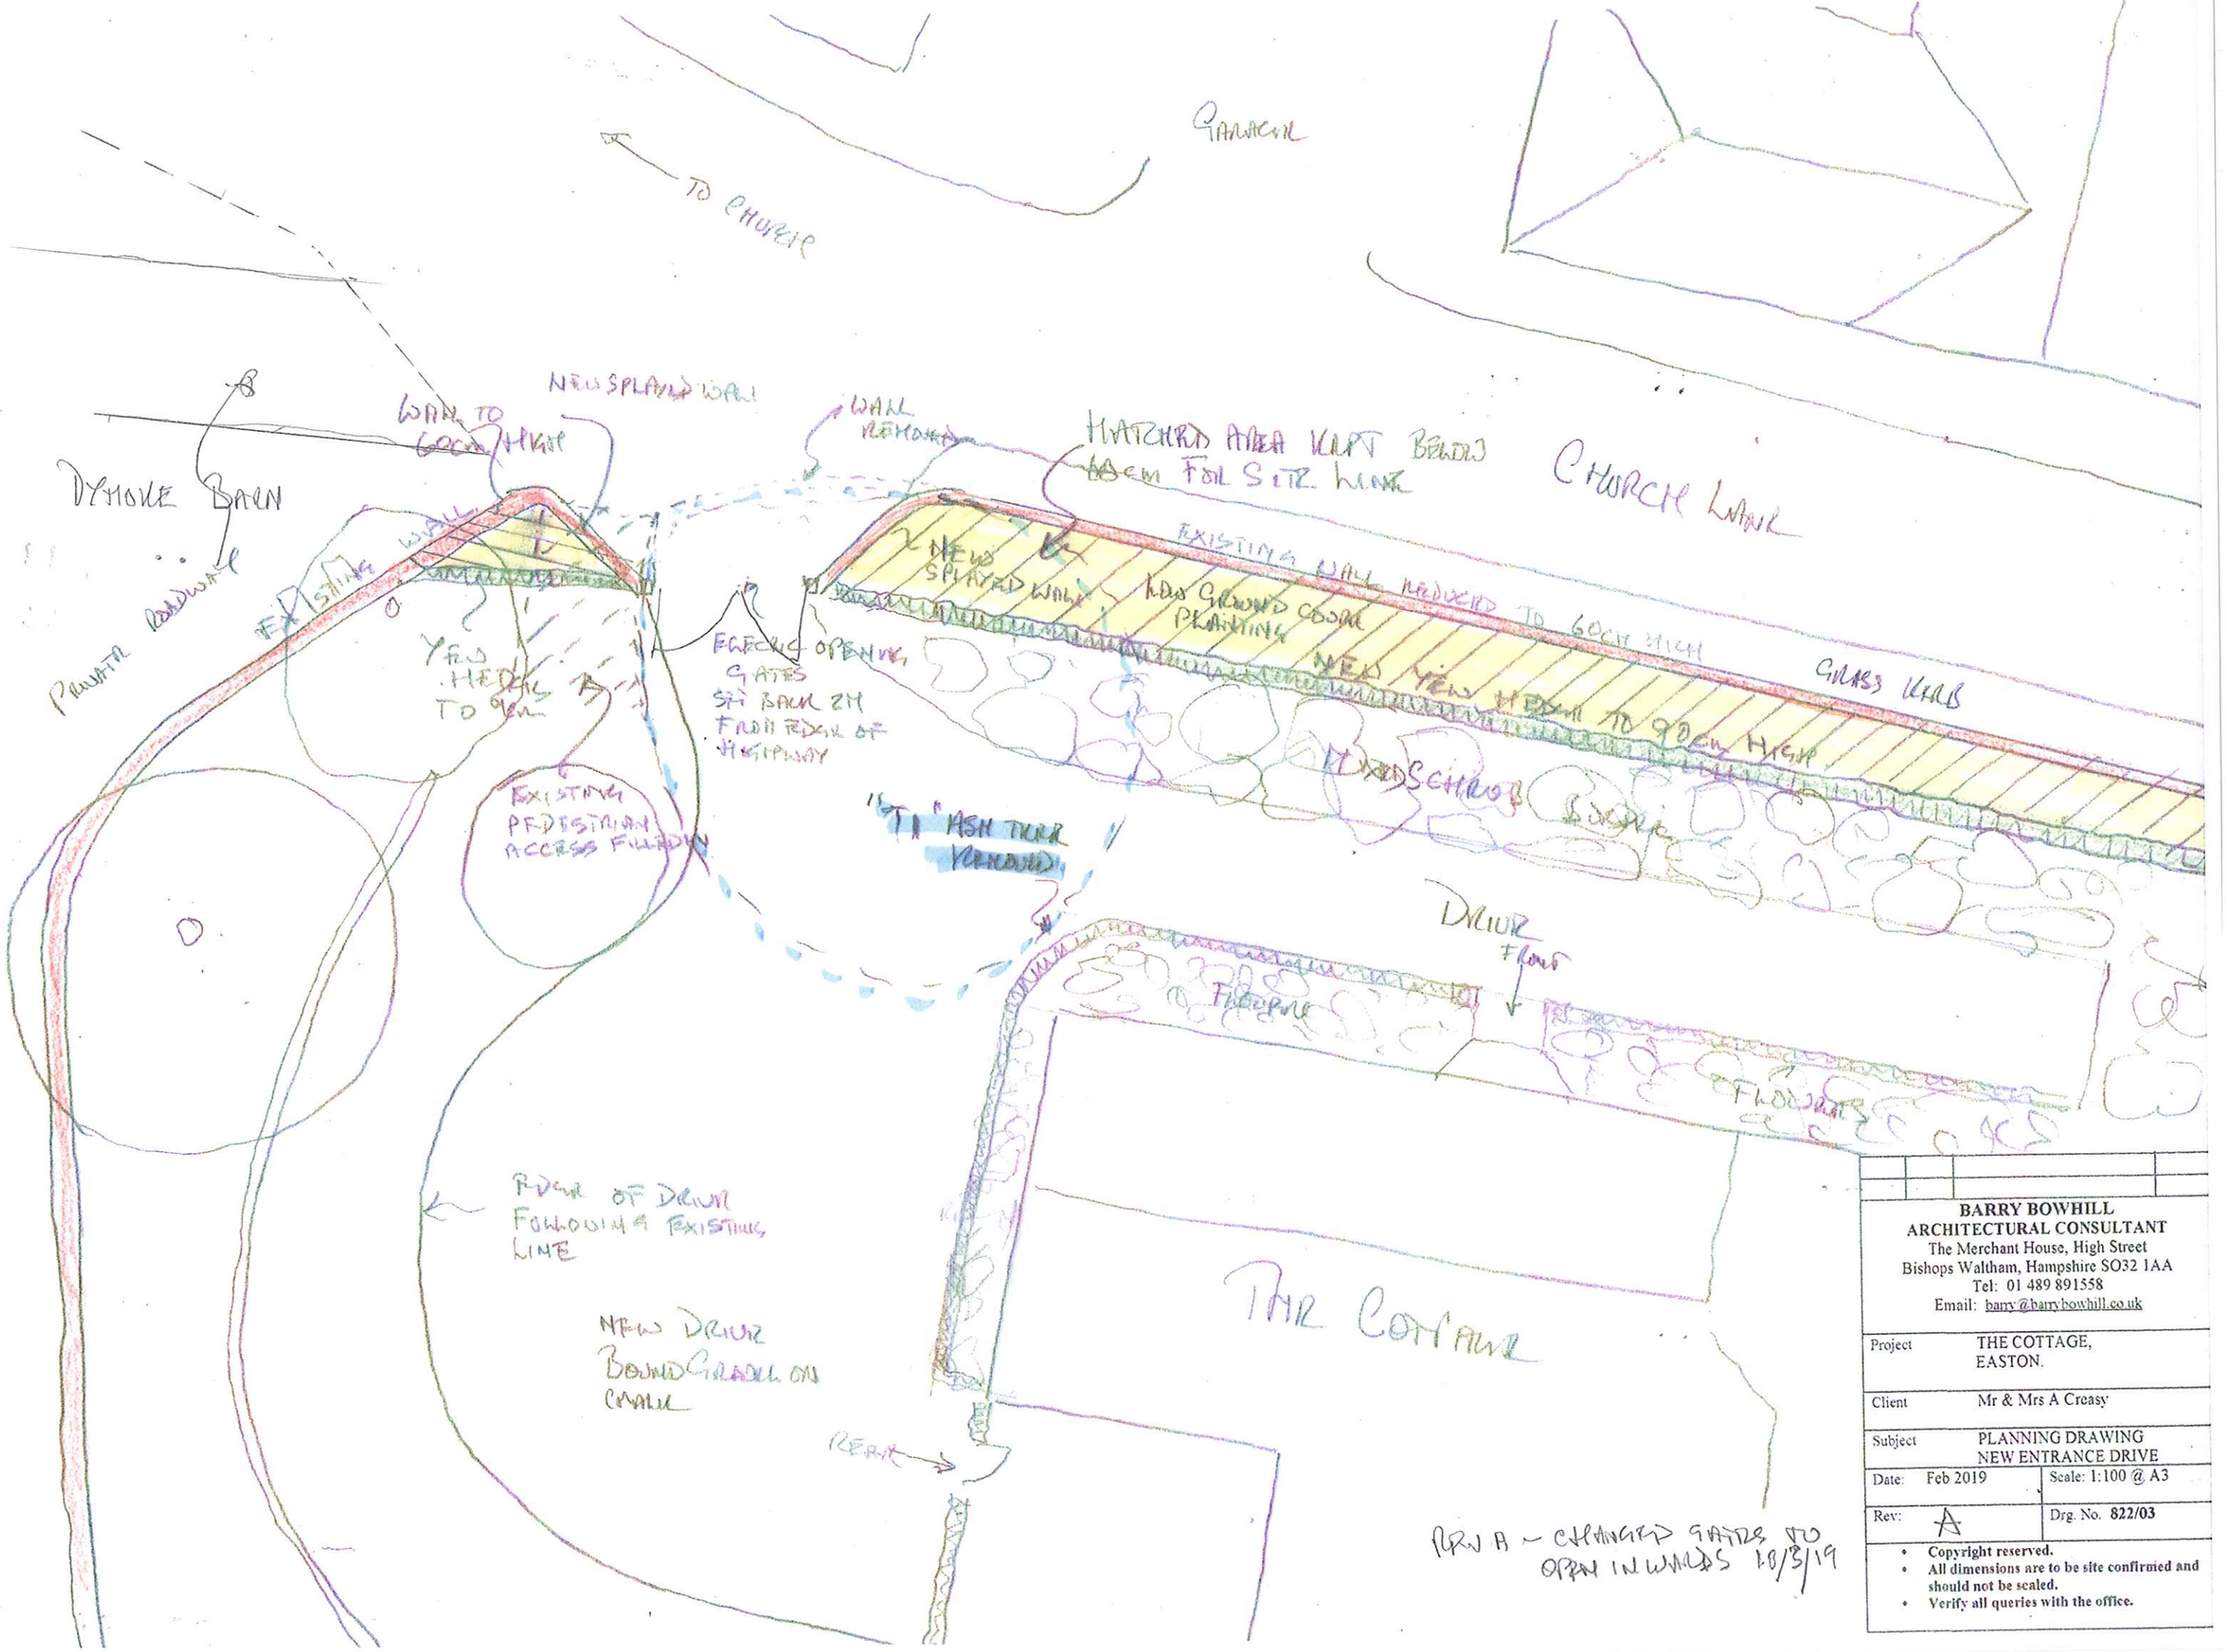

BARRY BOWHILL
ARCHITECTURAL CONSULTANT
The Merchant House, High Street
Bishops Waltham, Hampshire SO32 1AA
Tel: 01 489 891558
Email: barry@barrybowhill.co.uk

Project	THE COTTAGE, EASTON.
Client	Mr & Mrs A Creasy
Subject	PLANNING DRAWING NEW ENTRANCE DRIVE
Date: Feb 2019	Scale: 1:100 @ A3
Rev: A	Drg. No. 822/03

- Copyright reserved.
- All dimensions are to be site confirmed and should not be scaled.
- Verify all queries with the office.